FILED
DAVIDSON COUNTY NC
08/30/2000 12:16 PM
RONALD W CALLICUTT
Register Of Deeds

BK 32 PG 70

DEPARTMENT OF TRANSPORTATION
DIVISION OF HIGHWAYS

PROPOSED SUBDIVISION ROAD
CONSTRUCTION STANDARDS CERTIFICATION

APPROVED BY Chris Cook

DATE 8-28-00

NORTH CAROLINA PROFESSIONAL SEAL L-3320 LAND SURVEYOR DAVID BRADLEY COE

THIS MAP IS SUBJECT TO ANY EASEMENTS OR RIGHTS-OF-WAY OF RECORD PRIOR TO THE DATE OF THIS MAP WHETHER VISIBLE OR NOT

MAP OF MUIRFIELD\TURNSTONE

1" = 100'

20 JUNE 00

AREA BY COORDINATES

PRECISION 1 : 10,000 +

DAVIDSON CO. NC. HAMPTON TOWNSHIP TAX MAP 3 P/O TAX LOT 2
LOTS 162-211 "MUIRFIELD" and LOTS 212-230 "TURNSTONE"

COE FORESTRY & SURVEYING
P.O. BOX 38
WALLBURG, NC 27373 (336) 769-4673

JOB # 99011PLAT

BK 32 PG 68

FILED
DAVIDSON COUNTY NC
08/29/2000 9:54 AM
RONALD W CALLICUTT
Register Of Deeds

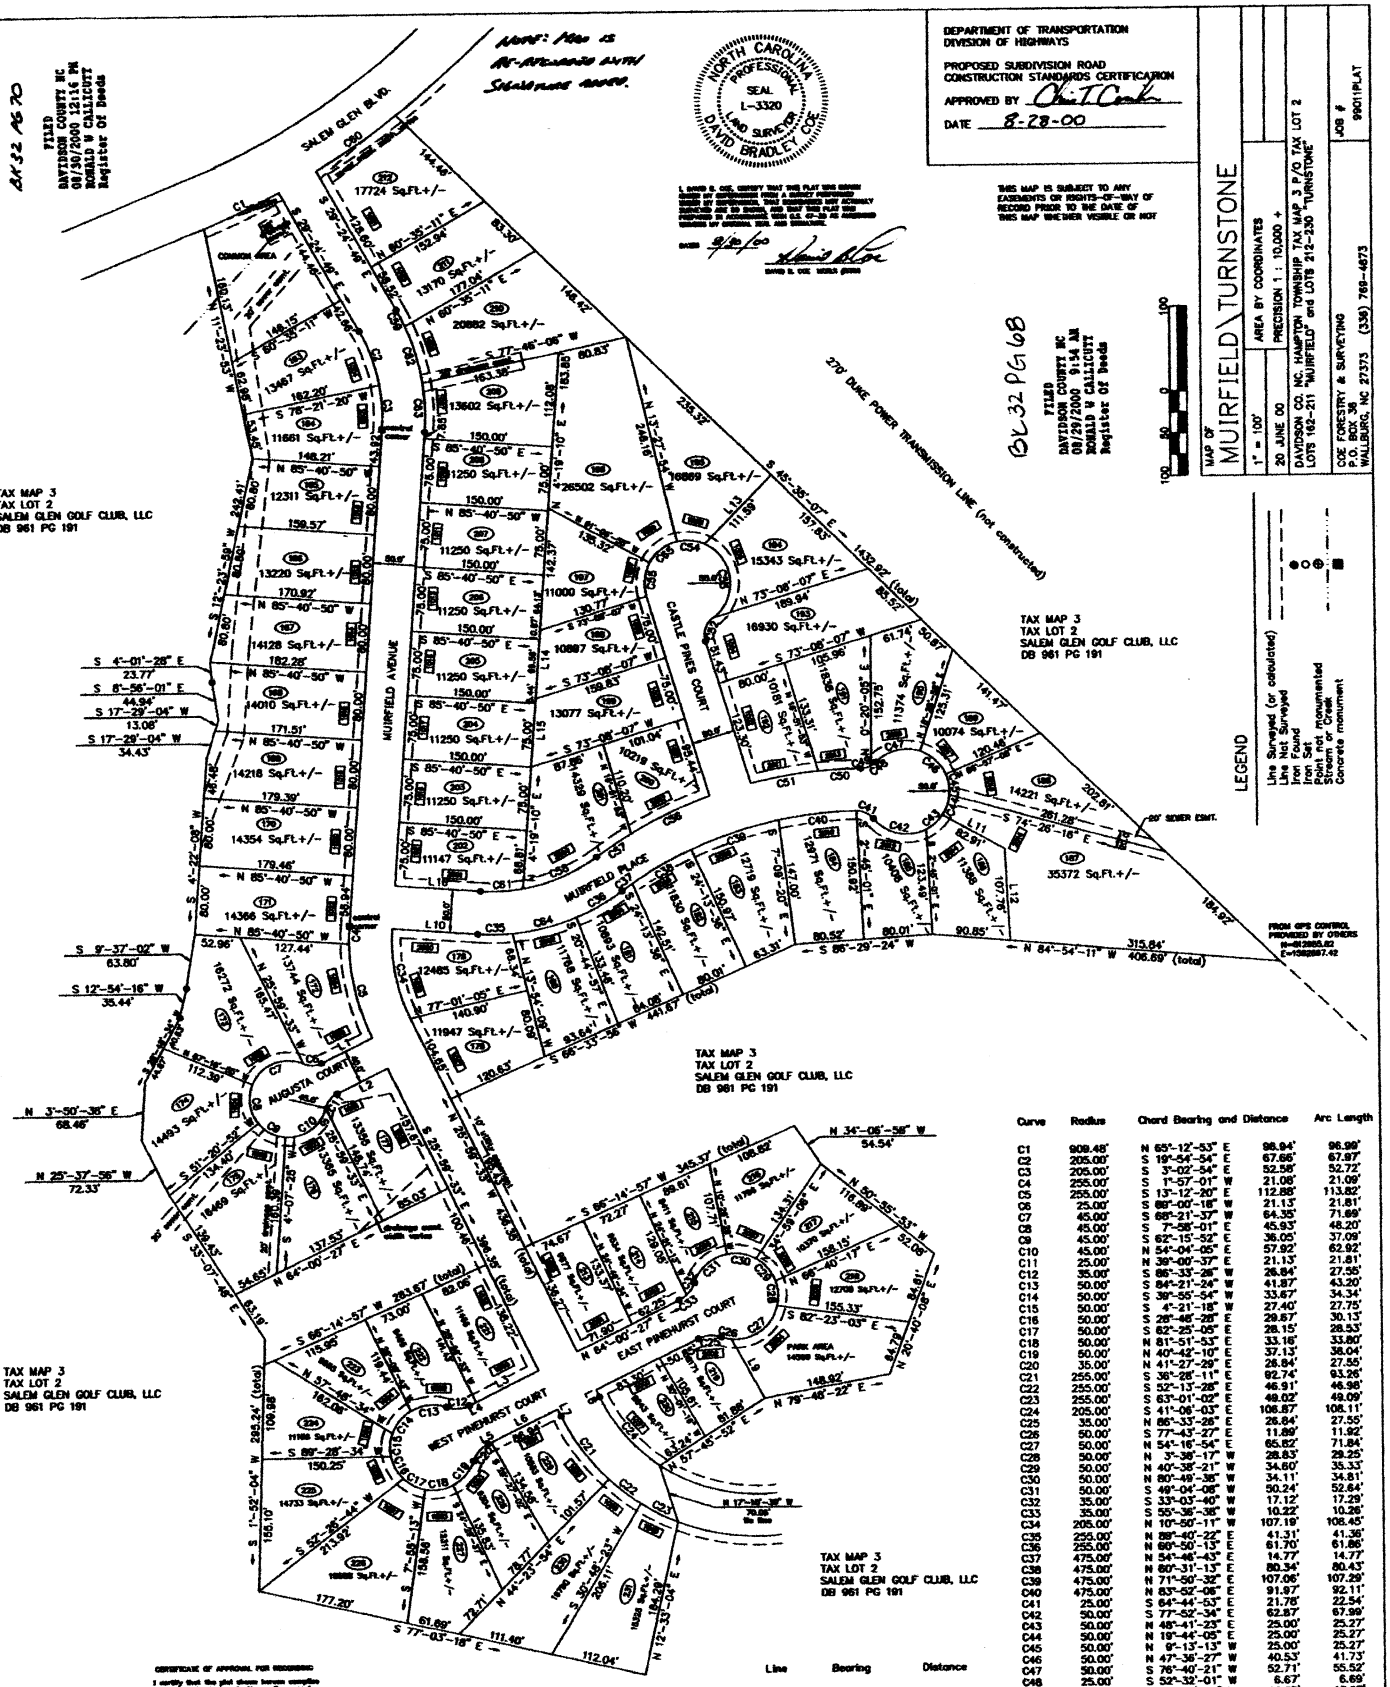

Curve	Radius	Chord Bearing and Distance	Arc Length
C1	909.48'	N 65°-12'-53" E 96.94'	96.99'
C2	205.00'	S 19°-54'-54" E 67.66'	67.97'
C3	205.00'	S 3°-02'-54" E 52.59'	52.72'
C4	255.00'	S 1°-57'-01" W 21.08'	21.09'
C5	255.00'	S 13°-12'-20" E 112.88'	113.82'
C6	25.00'	S 89°-00'-18" W 21.13'	21.81'
C7	45.00'	S 68°-21'-37" W 64.35'	71.99'
C8	45.00'	S 7°-58'-01" E 45.93'	48.20'
C9	45.00'	S 62°-15'-52" E 36.05'	37.09'
C10	45.00'	N 54°-04'-05" E 57.92'	62.92'
C11	25.00'	N 39°-00'-37" E 21.13'	21.81'
C12	35.00'	S 86°-33'-26" W 26.84'	27.55'
C13	50.00'	S 84°-21'-24" W 41.87'	43.30'
C14	50.00'	S 39°-55'-54" W 33.67'	34.34'
C15	50.00'	S 4°-21'-18" W 27.40'	27.75'
C16	50.00'	S 28°-46'-28" E 29.87'	30.13'
C17	50.00'	S 62°-25'-05" E 28.15'	28.53'
C18	50.00'	N 81°-51'-53" E 33.16'	33.80'
C19	50.00'	N 40°-42'-10" E 37.13'	38.04'
C20	35.00'	N 41°-27'-29" E 26.84'	27.55'
C21	255.00'	S 36°-28'-11" E 92.74'	93.26'
C22	255.00'	S 52°-13'-28" E 46.91'	46.98'
C23	255.00'	S 63°-01'-02" E 48.02'	49.09'
C24	205.00'	S 41°-06'-03" E 106.87'	108.11'
C25	35.00'	N 86°-33'-26" E 26.84'	27.55'
C26	50.00'	S 77°-43'-27" E 11.89'	11.92'
C27	50.00'	N 54°-16'-54" E 65.82'	71.84'
C28	50.00'	N 3°-36'-17" W 28.83'	29.25'
C29	50.00'	N 40°-38'-21" W 34.60'	35.33'
C30	50.00'	N 80°-49'-38" W 34.11'	34.81'
C31	50.00'	S 49°-04'-06" W 50.24'	52.64'
C32	35.00'	S 33°-03'-40" W 17.12'	17.29'
C33	35.00'	S 55°-36'-36" W 10.22'	10.28'
C34	205.00'	N 10°-50'-11" W 107.19'	108.45'
C35	255.00'	N 89°-40'-22" E 41.31'	41.36'
C36	255.00'	N 69°-50'-11" E 61.70'	61.86'
C37	475.00'	N 54°-46'-43" E 14.77'	14.77'
C38	475.00'	N 60°-31'-13" E 80.34'	80.43'
C39	475.00'	N 71°-50'-32" E 107.06'	107.29'
C40	475.00'	N 83°-52'-06" E 91.97'	92.11'
C41	25.00'	S 64°-44'-53" E 21.78'	22.54'
C42	50.00'	S 77°-52'-34" E 62.87'	67.99'
C43	50.00'	N 48°-41'-23" E 25.00'	25.27'
C44	50.00'	N 19°-44'-05" E 25.00'	25.27'
C45	50.00'	N 9°-13'-13" W 25.00'	25.27'
C46	50.00'	N 47°-36'-27" W 40.53'	41.73'
C47	50.00'	S 76°-40'-21" W 52.71'	55.52'
C48	25.00'	S 52°-32'-01" W 6.67'	6.69'
C49	25.00'	S 75°-08'-14" W 12.88'	13.03'
C50	525.00'	S 87°-22'-15" W 48.43'	49.45'
C51	525.00'	S 80°-16'-07" W 80.62'	80.70'
C52	25.00'	N 18°-23'-59" E 28.87'	30.77'
C53	50.00'	N 6°-01'-29" W 86.33'	104.17'
C54	50.00'	N 84°-35'-22" W 32.35'	32.94'
C55	50.00'	S 6°-00'-35" W 36.87'	39.92'
C56	525.00'	S 64°-49'-31" W 102.11'	102.27'
C57	525.00'	S 56°-33'-56" W 49.07'	49.09'
C58	205.00'	S 67°-02'-42" W 93.33'	94.15'
C59	255.00'	N 26°-56'-52" W 21.50'	21.50'
C60	909.48'	N 55°-26'-41" E 113.16'	113.23'
C61	205.00'	S 87°-15'-39" W 50.38'	50.51'
C62	255.00'	N 16°-40'-08" W 70.21'	70.43'
C63	255.00'	N 2°-13'-06" W 58.07'	58.19'
C64	255.00'	N 76°-24'-22" E 76.44'	76.73'
C65	50.00'	S 52°-42'-35" W 40.39'	41.58'

Line	Bearing	Distance
L1	S 64°-00'-27" W	65.88'
L2	N 64°-00'-27" E	65.88'
L3	S 64°-00'-27" W	82.00'
L4	S 64°-00'-27" W	8.56'
L5	N 64°-00'-27" E	3.64'
L6	N 64°-00'-27" E	86.94'
L7	S 25°-59'-33" E	9.05'
L8	S 25°-59'-33" E	9.05'
L9	S 28°-46'-37" E	78.87'
L10	S 85°-40'-50" E	100.00'
L11	S 60°-55'-43" E	82.91'
L12	S 2°-45'-01" E	107.76'
L13	N 44°-24'-53" E	111.59'
L14	N 4°-19'-10" E	80.44'
L15	N 4°-19'-10" E	80.44'
L16	N 85°-40'-50" W	100.00'

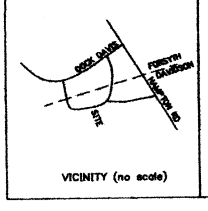

VICINITY (no scale)

CERTIFICATE OF APPROVAL FOR RECORDING

I certify that the plat shown hereon complies with the subdivision ordinance and is approved by the Board of County Commissioners for recording in the Register of Deeds office.

Date Watershed Administrator/Planning Board

State of North Carolina
County of Davidson

I, Will Linville, Review Officer of Davidson County, certify that the map or plat to which this certification is affixed meets all statutory requirements for recording.

Date Review Officer

I HEREBY CERTIFY THAT THE SUBDIVISION PLAT SHOWN HEREON HAS BEEN FOUND TO COMPLY WITH THE SUBDIVISION REGULATIONS FOR DAVIDSON COUNTY, NORTH CAROLINA, AND THAT THIS PLAT HAS BEEN APPROVED BY THE PLANNING BOARD FOR RECORDING IN THE REGISTER OF DEEDS OFFICE.

8-28-00
DATE

CHAIRMAN, PLANNING BOARD

ANY DEVELOPMENT OR CONSTRUCTION ON THE LOTS SHOWN ON THIS PLAT SHALL MEET ALL THE BUILDING AND DEVELOPMENT REGULATIONS OF THE APPROPRIATE GOVERNMENT AUTHORITY.

8-28-00
DATE

CHAIRMAN, ADMINISTRATOR / CHAIRMAN PLANNING BOARD